


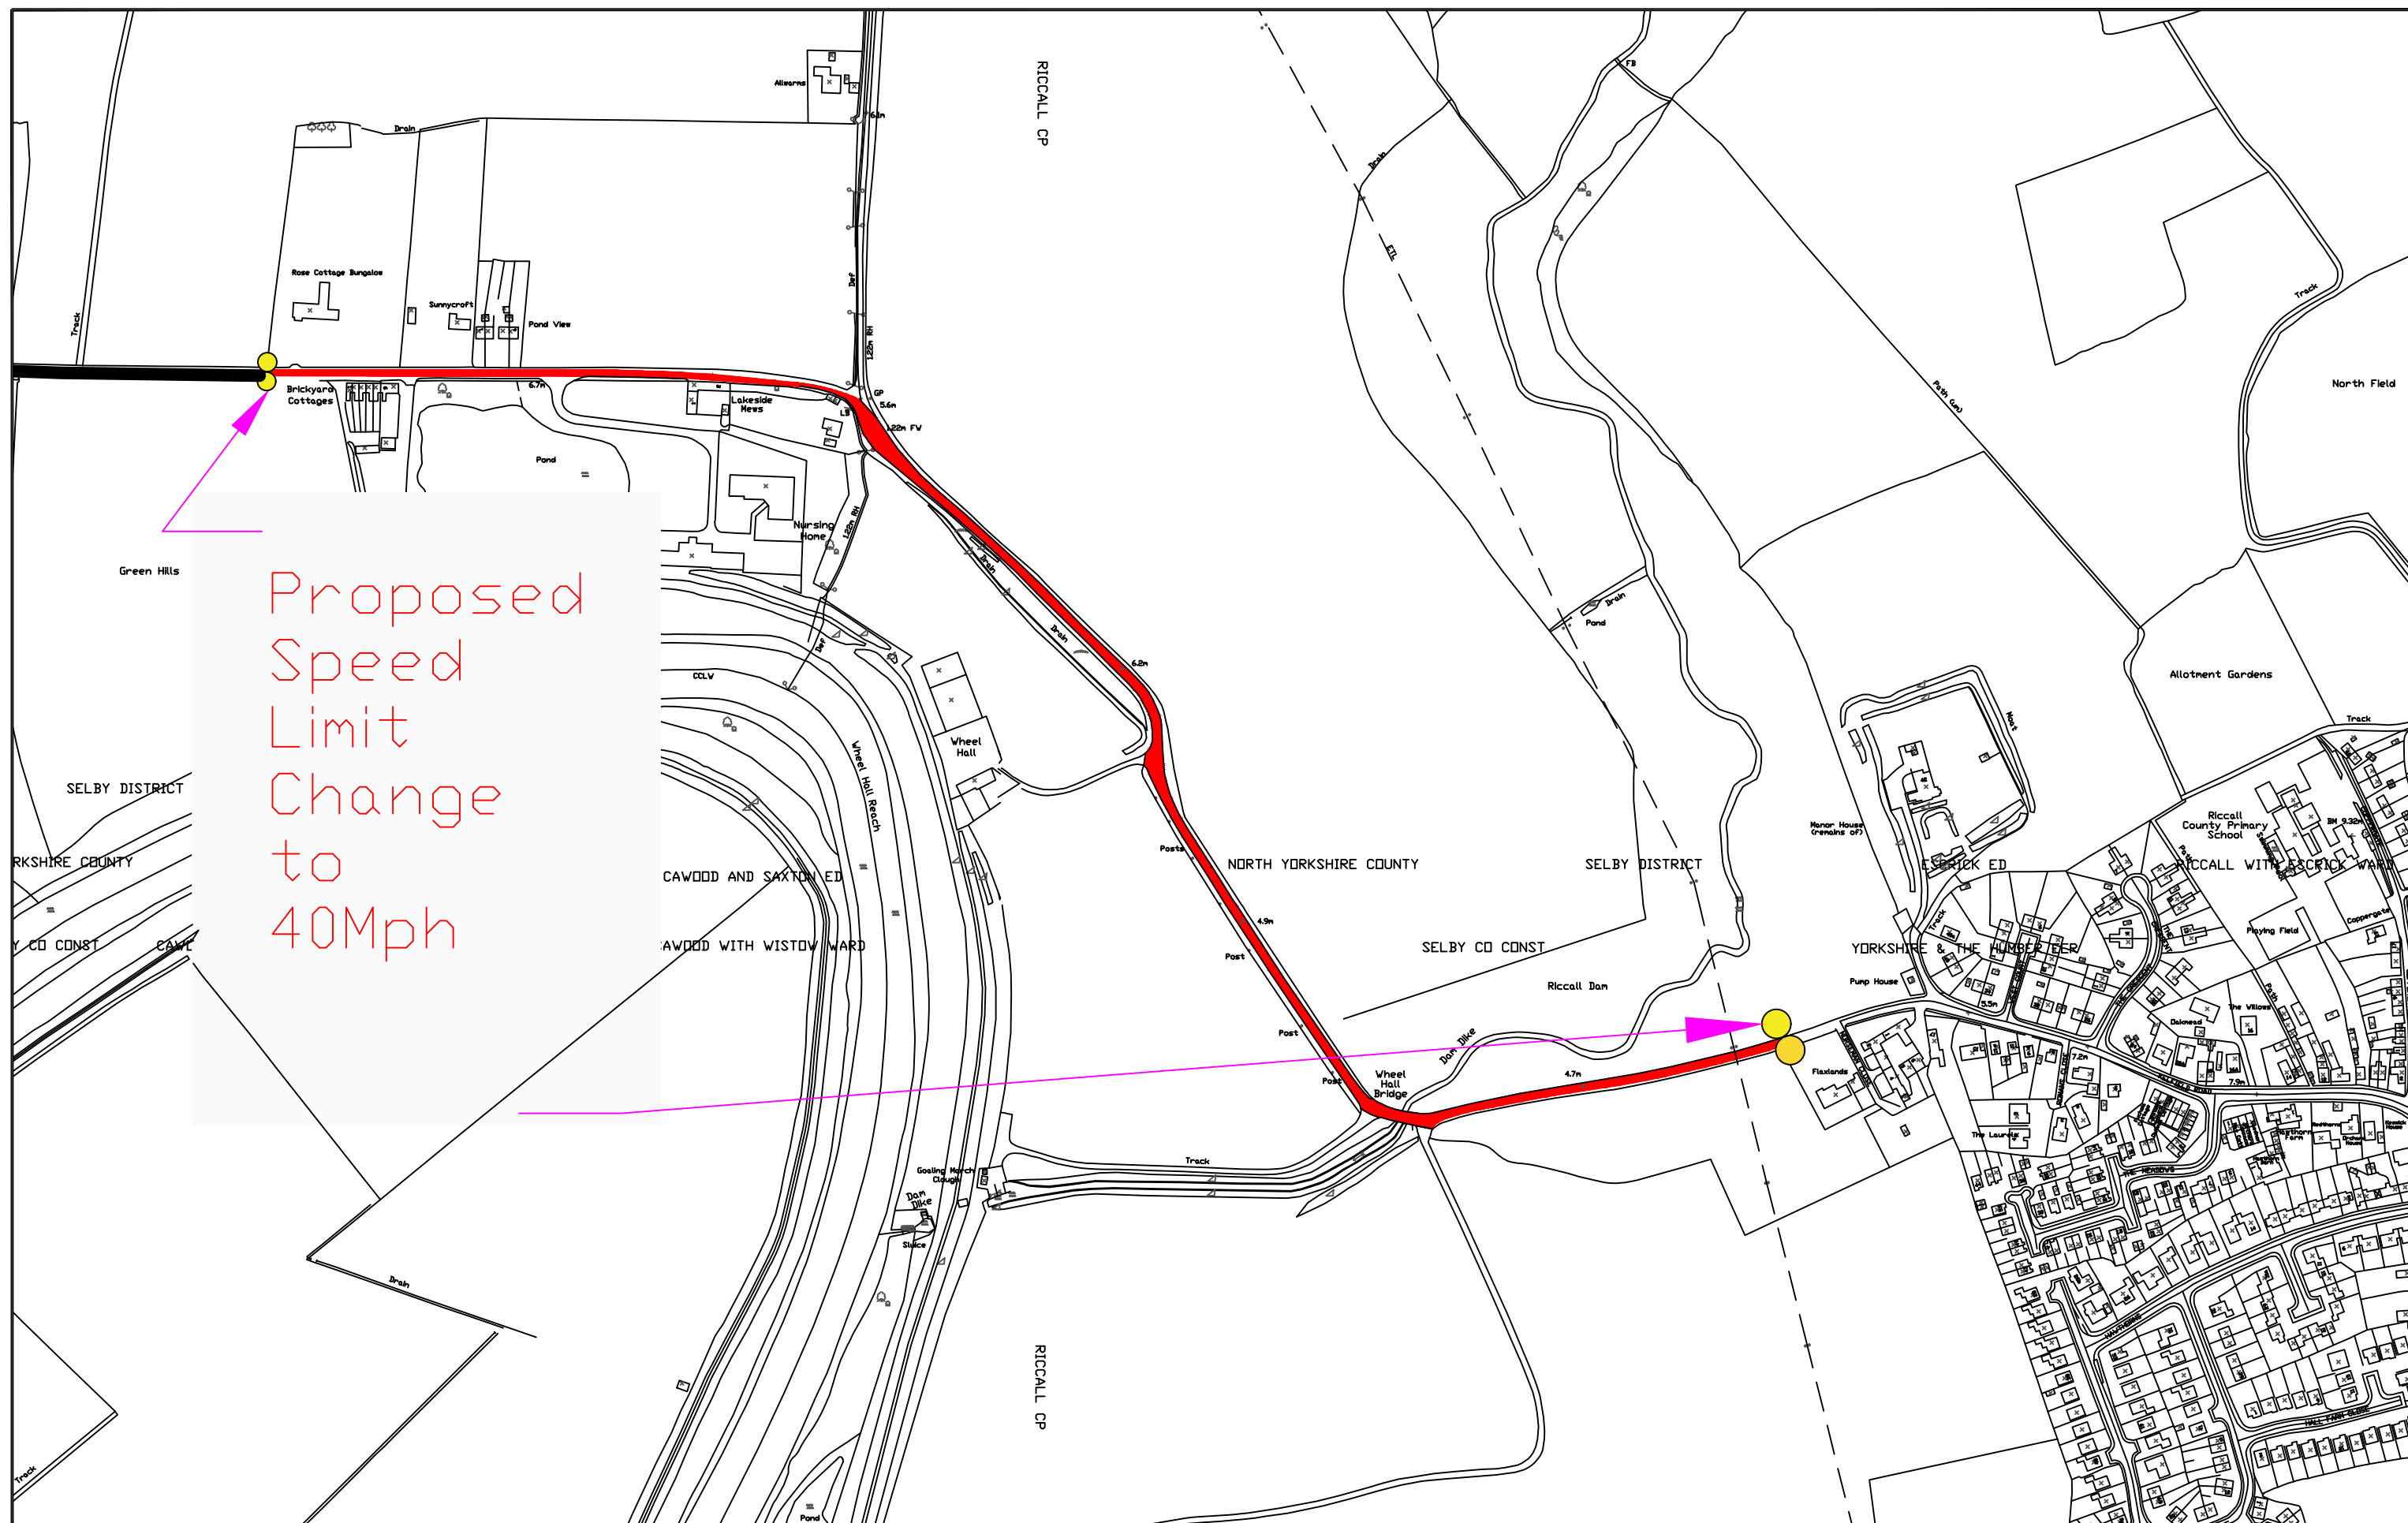

© Crown Copyright and Database Rights (2023)
Ordnance Survey 100017946

[illegible]

PROJECT :- Riccall Lane/Kelfield Road

DRG. TITLE :- 40Mph Speed Limit TRO

DRAWN
KUNAL SWAMI

CHECKED

APPROVED/AUTHORISED

ORIGINAL
DRAWING SIZE
297 x 421
(A3)

CONTRACT DRAWING No

Computer Filename :

SCALE:— NTS

DATE:—	2023
--------	------

DRAWING No :-

!